


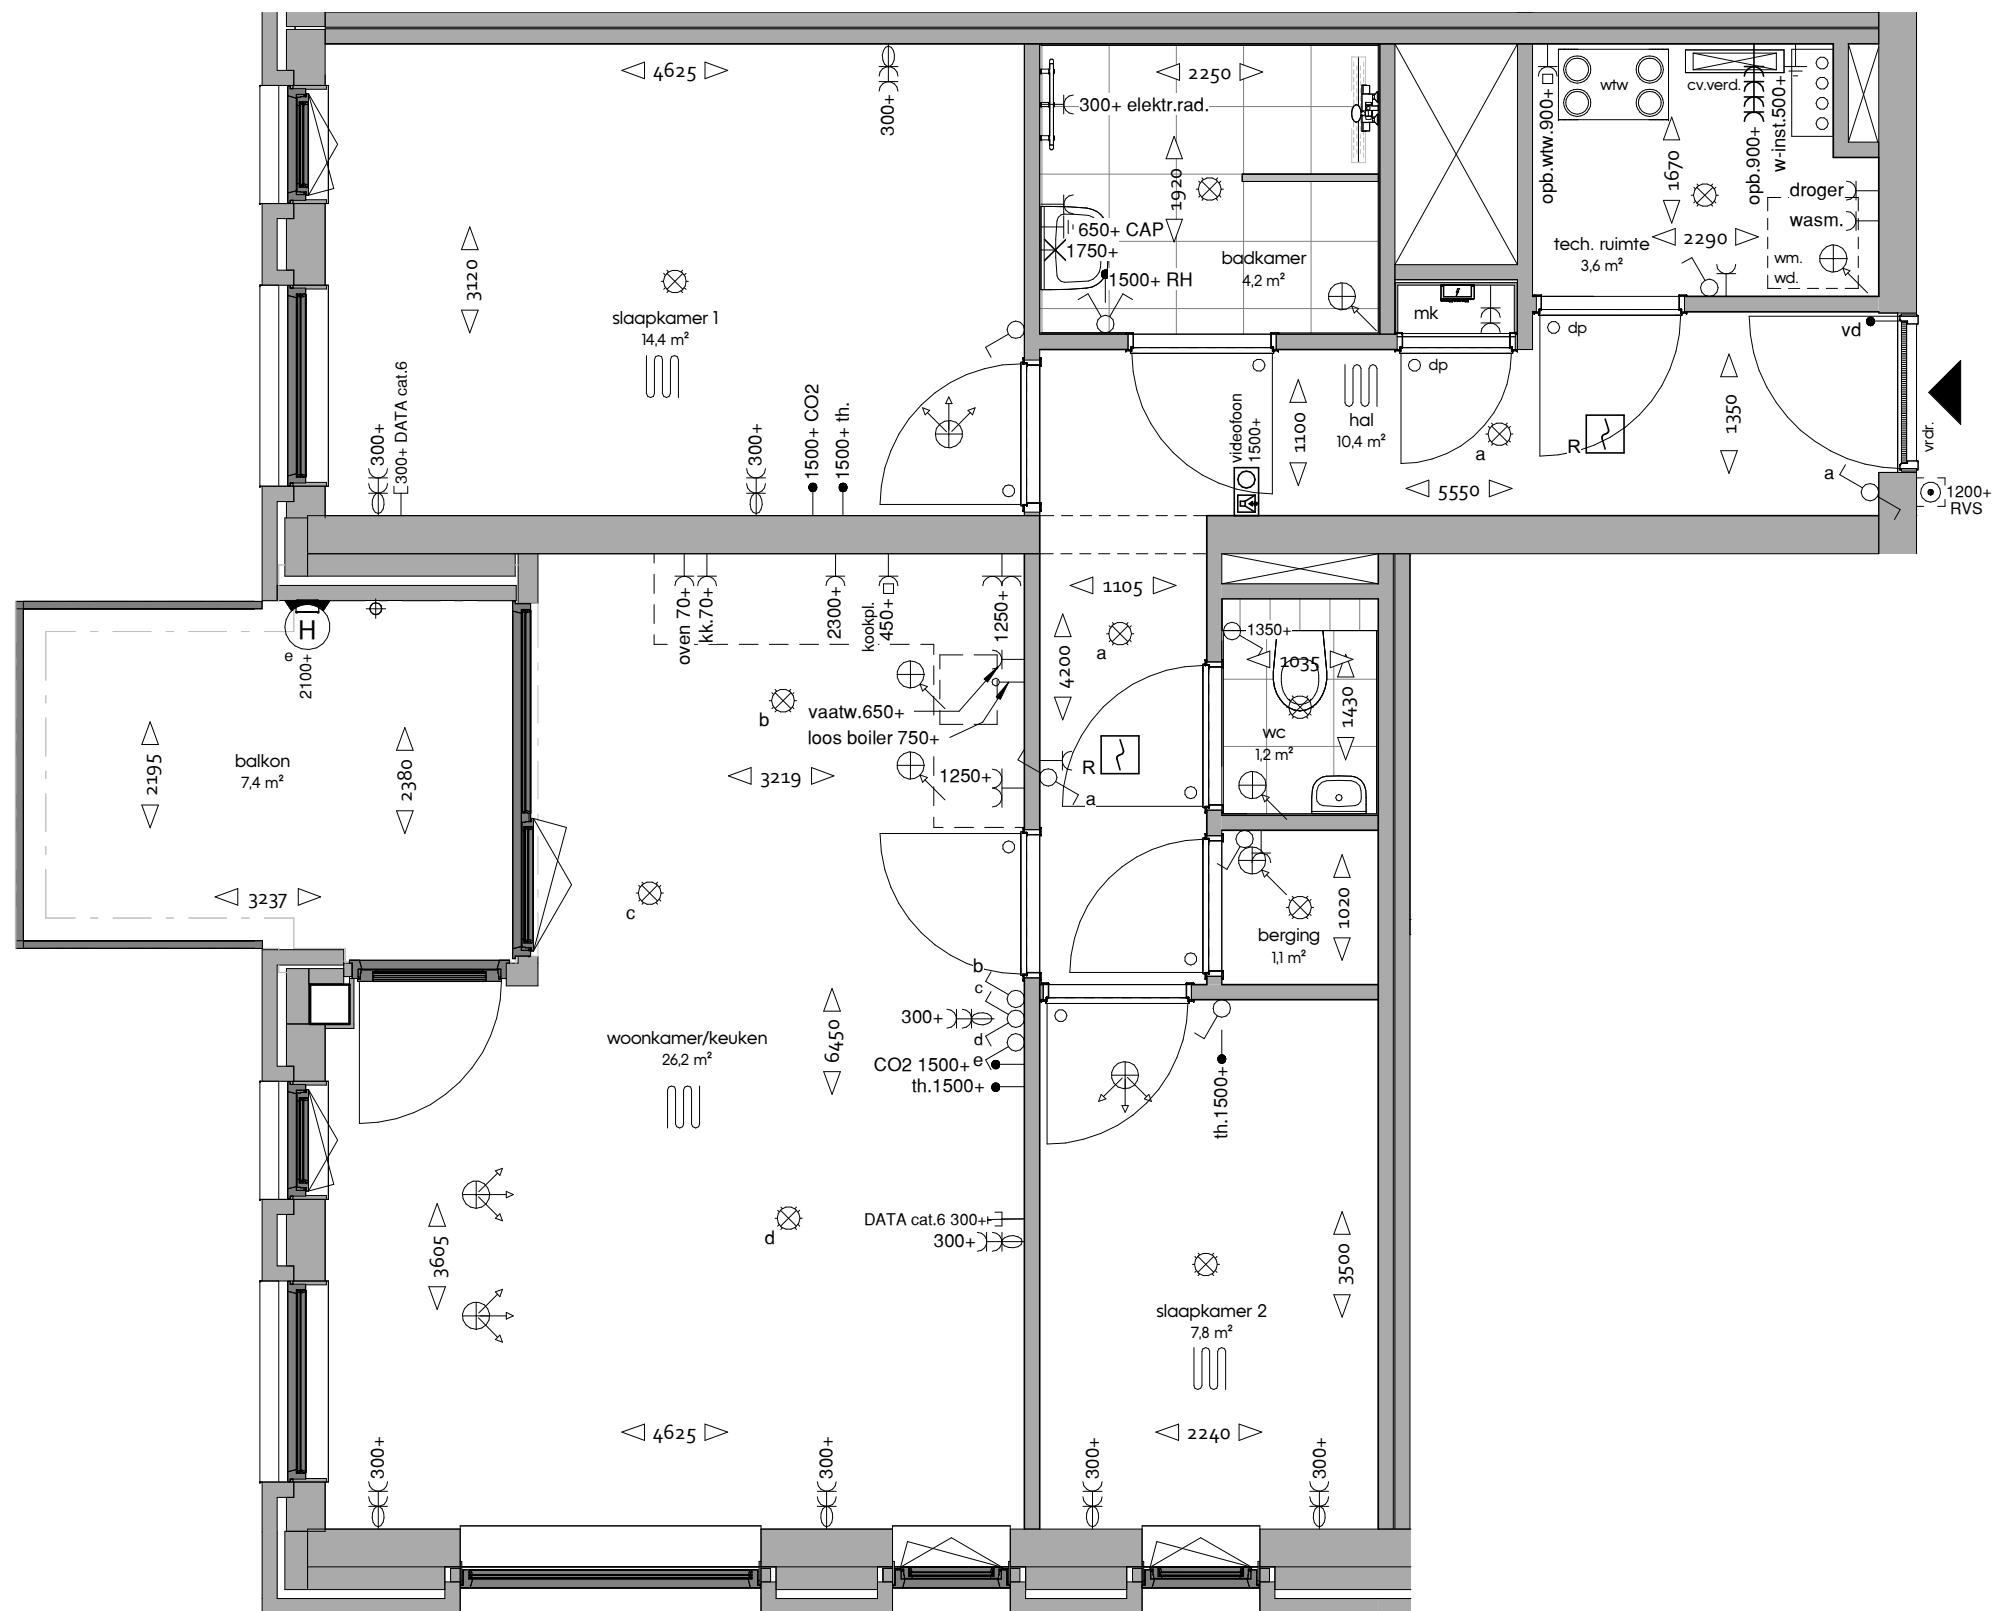

type A

Bouwnummers:
10.71, 10.75
11.79, 11.83
12.87, 12.91
13.95, 13.99
14.103, 14.107
15.111, 15.115

Bouwnummers type Asp:
10.72, 10.76
11.80, 11.84
12.88, 12.92
13.96, 13.100
14.104, 14.108
15.112, 15.116

DURA VERMEER
Waarmaken van ambities

SCHAAL 1:50

NUMMER VK-01

5173 | Baltimore

kokon
ARCHITECTUUR & STEDENBOUW

| 12-09-2024

| type A